SEZIONE A-A
(Scala 1:20)

① Circuito QBHS CE
Cavo FG16OM16 5G10mmq
Circuito QBHS CD
Cavo FG16OM16 5G10mmq
Circuito QBHS CB
Cavo FG16OM16 5G10mmq
Circuito QBHS TF2
Cavo FG16OM16 4G2,5mmq
Circuito QBHS TF1
Cavo FG16OM16 5G4mmq
Circuito QBHS31
Cavo FG16OM16 5G4mmq
Circuito QBHS30
Cavo FG16OM16 5G4mmq
Circuito QBHS29
Cavo FG16OM16 4G4mmq
Circuito QBHS28
Cavo FG16OM16 4G4mmq
Circuito QBHS27
Cavo FG16OM16 4G4mmq
Circuito QBHS26
Cavo FG16OM16 4G4mmq
Circuito QBHS25
Cavo FG16OM16 4G4mmq

Circuito QBHS28
Cavo FG16OM16 4G4mmq
Circuito QBHS27
Cavo FG16OM16 4G4mmq
Circuito QBHS12-10
Cavo FG16OM16 4G4mmq
Circuito QBHS12-11
Cavo FG16OM16 4G4mmq
Circuito QBHS12-12
Cavo FG16OM16 4G4mmq
Circuito QBHS12-13
Cavo FG16OM16 4G4mmq
Circuito QBHS12-14
Cavo FG16OM16 4G4mmq
Circuito QBHS12-15
Cavo FG16OM16 4G4mmq
Circuito QBHS12-16
Cavo FG16OM16 4G4mmq
Circuito QBHS22-20
Cavo FG16OM16 4G4mmq

Circuito QBHS23-31
Cavo FG16OM16 4G4mmq
Circuito QBHS23-30
Cavo FG16OM16 4G4mmq
Circuito QBHS23-29
Cavo FG16OM16 4G4mmq
Circuito QBHS23-28
Cavo FG16OM16 4G4mmq
Circuito QBHS23-27
Cavo FG16OM16 4G4mmq
Circuito QBHS23-26
Cavo FG16OM16 4G4mmq
Circuito QBHS23-25
Cavo FG16OM16 4G4mmq
Circuito QBHS23-22
Cavo FG16OM16 4G4mmq

② Circuito QBHS CA1
Cavo FM9G21 2x4mmq
Circuito QBHS CA4
Cavo BUS 1x240,95mmq
Circuito QBHS CA6
Cavo FM9G21 1G1,5mmq
Circuito QBHS CA5
Cavo FM9G21 1G1,5mmq
Circuito QBHS CA3
Cavo FM9G21 1G1,5mmq
Circuito QBHS CA7
Cavo FM9G21 1G1,5mmq
Circuito QBHS CA8
Cavo FM9G21 1G1,5mmq
Circuito QBHS CA9
Cavo FM9G21 1G1,5mmq
Circuito QBHS CA10
Cavo FM9G21 1G1,5mmq

SEZIONE B-B
(Scala 1:20)

① Circuito QBHS11-01-02
Cavo FG16OM16 5G4mmq
Circuito QBHS 03-04
Cavo FG16OM16 5G4mmq
Circuito QBHS 05-06
Cavo FG16OM16 5G4mmq
Circuito QBHS07-07/08
Cavo FG16OM16 5G4mmq
Circuito QBHS 09-10
Cavo FG16OM16 5G4mmq
Circuito QBHS11-11-12
Cavo FG16OM16 5G4mmq
Circuito QBHS11-13-14
Cavo FG16OM16 5G4mmq
Circuito QBHS11-15-16
Cavo FG16OM16 5G4mmq
Circuito QBHS11-17-18
Cavo FG16OM16 5G4mmq

Circuito QBHS11-19-20
Cavo FG16OM16 4G4mmq
Circuito QBHS11-21-22
Cavo FG16OM16 5G4mmq
Circuito QBHS11-23-24
Cavo FG16OM16 5G4mmq
Circuito QBHS11-25-26
Cavo FG16OM16 5G4mmq
Circuito QBHS11-27-28
Cavo FG16OM16 5G4mmq
Circuito QBHS11-29-30
Cavo FG16OM16 5G4mmq
Circuito QBHS11-31-32
Cavo FG16OM16 5G4mmq
Circuito QBHS11-33
Cavo FG16OM16 4G4mmq

② Circuito QBHS32-32
Cavo FG16OM16 4G4mmq
Circuito QBHS32-33
Cavo FG16OM16 4G4mmq
Circuito QBHS32-34
Cavo FG16OM16 4G4mmq
Circuito QBHS32-35
Cavo FG16OM16 4G4mmq
Circuito QBHS32-36
Cavo FG16OM16 4G4mmq
Circuito QBHS32-37
Cavo FG16OM16 4G4mmq
Circuito QBHS32-38
Cavo FG16OM16 4G4mmq
Circuito QBHS32-39
Cavo FG16OM16 4G4mmq

Circuito QBHS33-40
Cavo FG16OM16 4G4mmq
Circuito QBHS33-41
Cavo FG16OM16 4G4mmq
Circuito QBHS33-42
Cavo FG16OM16 4G4mmq
Circuito QBHS33-43
Cavo FG16OM16 4G4mmq
Circuito QBHS33-44
Cavo FG16OM16 4G4mmq
Circuito QBHS33-45
Cavo FG16OM16 4G4mmq
Circuito QBHS33-46
Cavo FG16OM16 4G4mmq
Circuito QBHS33-47
Cavo FG16OM16 4G4mmq
Circuito QBHS33-48
Cavo FG16OM16 4G4mmq
Circuito QBHS33-51
Cavo FG16OM16 4G4mmq
Circuito QBHS33-52
Cavo FG16OM16 4G4mmq

③ Circuito QBHS1 CA1
Cavo FM9G21 2x4mmq
Circuito QBHS1 CA2
Cavo BUS 1x240,95mmq
Circuito QBHS1 CA3
Cavo FM9G21 1G1,5mmq
Circuito QBHS1 CA4
Cavo FM9G21 1G1,5mmq
Circuito QBHS1 CA5
Cavo FM9G21 1G1,5mmq
Circuito QBHS1 CA6
Cavo FM9G21 1G1,5mmq
Circuito QBHS1 CA7
Cavo FM9G21 1G1,5mmq
Circuito QBHS1 CA8
Cavo FM9G21 1G1,5mmq
Circuito QBHS1 CA9
Cavo FM9G21 1G1,5mmq
Circuito QBHS1 CA10
Cavo FM9G21 1G1,5mmq

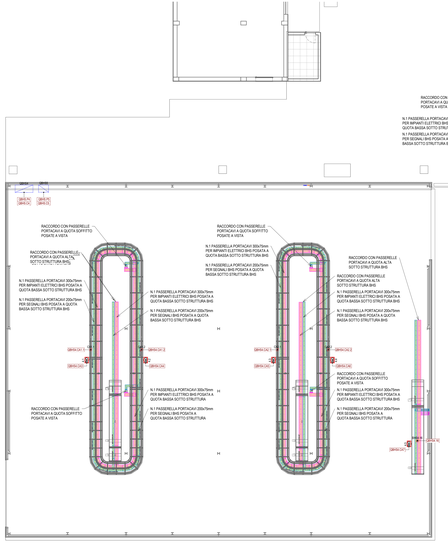

Pianta piano terra - Distribuzione impianto BHS quota bassa

Scala 1:100

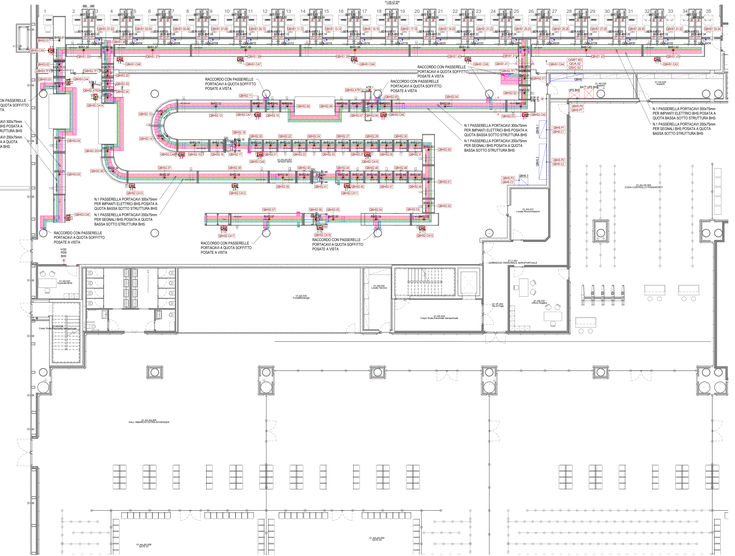
RACCORDO CON PASSERELLE PORTICAVI A QUOTA SOFFITTO POSATE A VISTA
N.1 PASSERELLA PORTICAVI 300x75mm PER IMPIANTI ELETTRICI BHS POSATA A QUOTA BASSA SOTTO STRUTTURA BHS
N.1 PASSERELLA PORTICAVI 200x75mm PER SEGNALI BHS POSATA A QUOTA BASSA SOTTO STRUTTURA BHS
N.1 PASSERELLA PORTICAVI 300x75mm PER IMPIANTI ELETTRICI BHS POSATA A QUOTA ALTA SOTTO STRUTTURA BHS
N.1 PASSERELLA PORTICAVI 200x75mm PER SEGNALI BHS POSATA A QUOTA ALTA SOTTO STRUTTURA BHS
CAR PARK
CAR PARK
CAR PARK